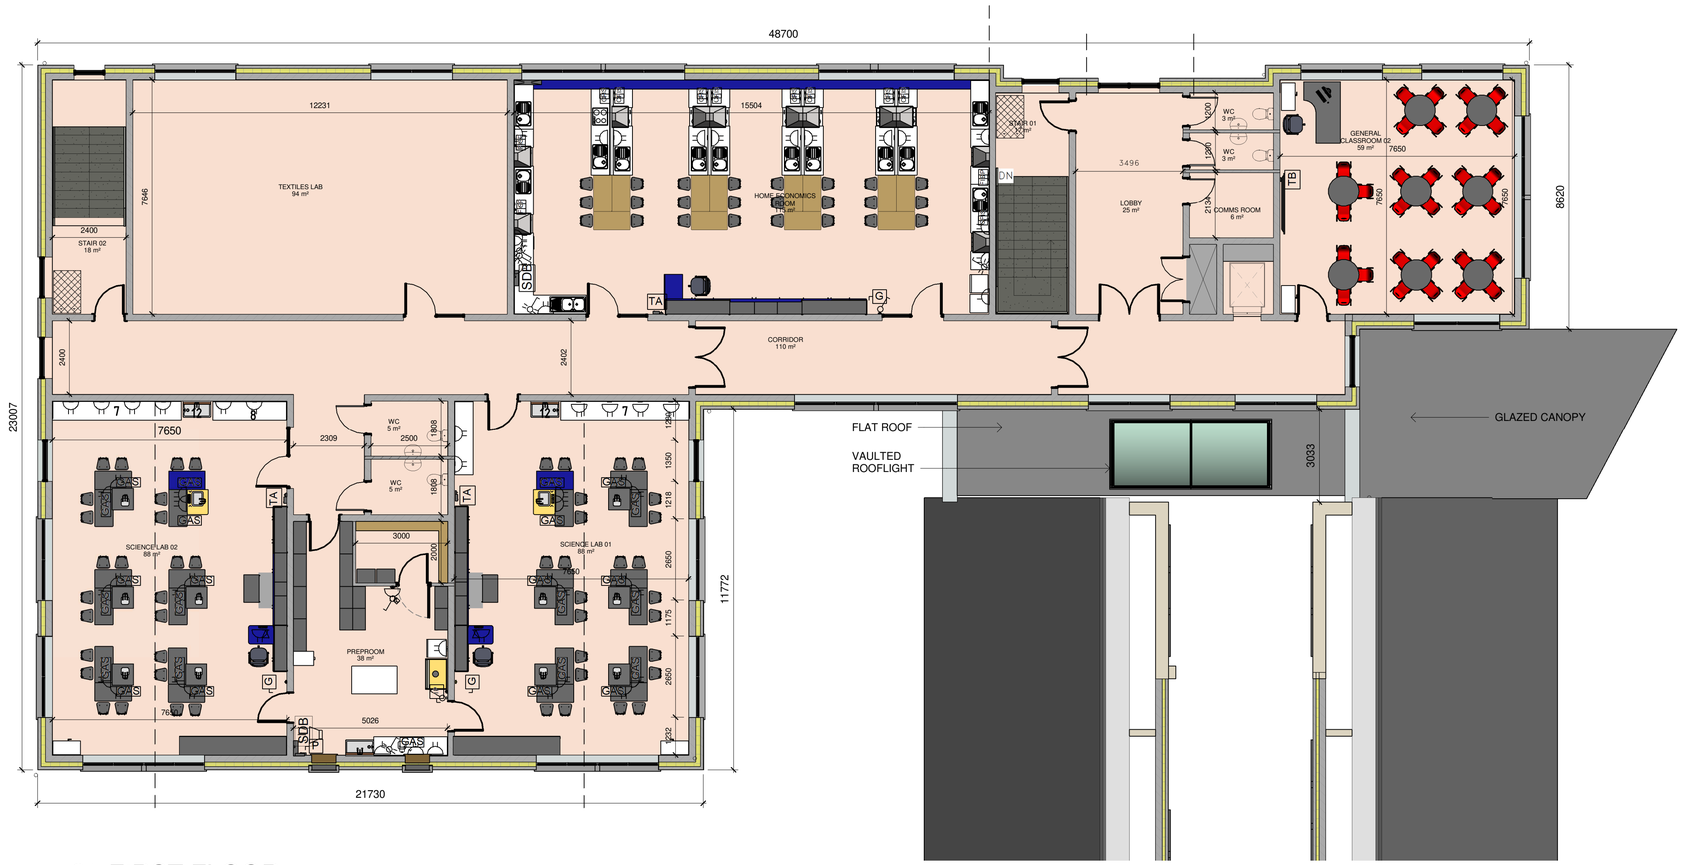

1 01-FIRST FLOOR

1 : 100

Revision Number	Revision Date	Issued by	Revision Description

Use figured dimensions only. All dimensions to be checked on site.
Architects to be informed immediately of any discrepancies before work commences on site
This drawing and any design hereon is copyright of Kenny Lyons & Associates Architects and must not be reproduced in whole or in part without their prior consent.

KENNY LYONS
Associates
Architects

Block 6
Central Business Park
Clonminch
Tullamore
Co. Offaly

Tel: 057 9324241
Fax:057 9351345
office@kennylyons.ie

Project: KILLINA PRESENTATION SECONDARY SCHOOL

Site: KILLINA, RAHAN, TULLAMORE Co.OFFALY

Client: BOARD OF MANAGEMENT

Title: FIRST FLOOR PLAN

Dwg No: 2012 P101

Rev:

Date: 10.09.20 Scale: 1 : 100 Drawn By: Author Checked: Checker

FOR REVIEW

A1

(c) 2020